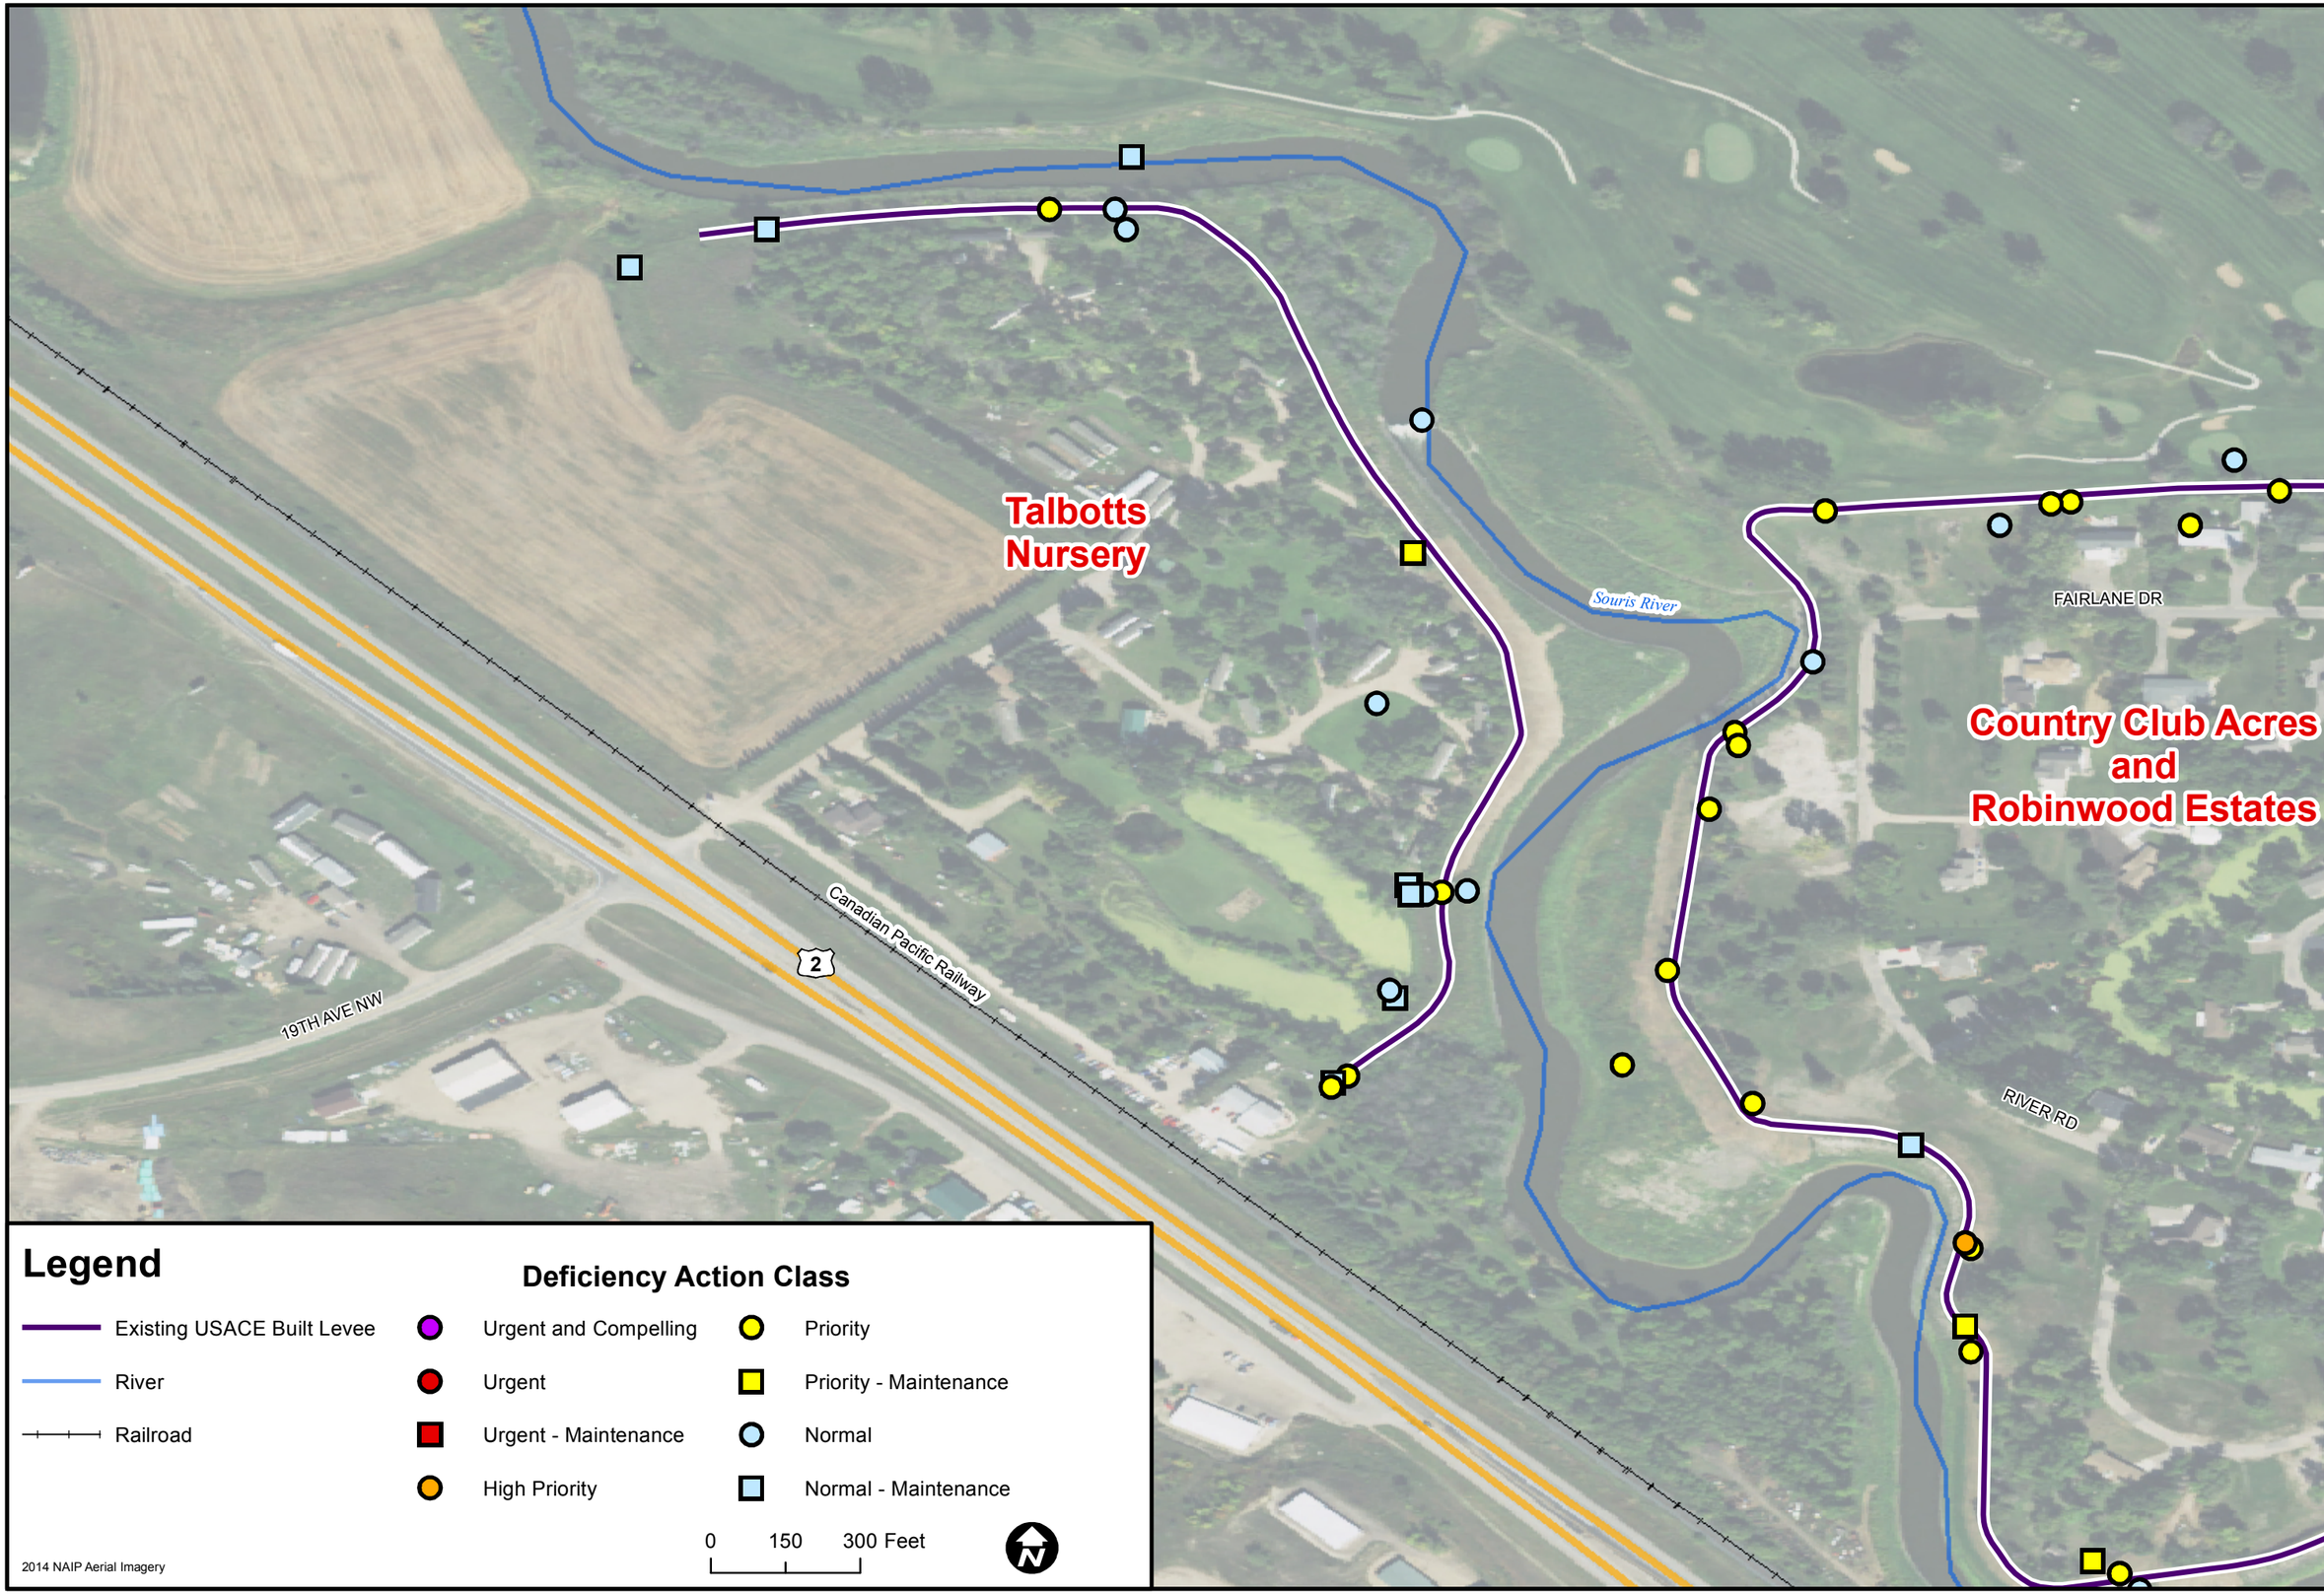

Legend

- Existing USACE Built Levee
- River
- Railroad

Deficiency Action Class

- Urgent and Compelling
- Urgent
- Urgent - Maintenance
- High Priority
- Priority
- Priority - Maintenance
- Normal
- Normal - Maintenance

0 150 300 Feet

2014 NAIP Aerial Imagery

TALBOTTS NURSERY LEVEE SYSTEM USACE DEFICIENCY MAP

ACKERMAN ESTVOLD
1907 17th Street Southeast · Minot, ND 58701
701.837.8737 · www.ackerman-estvold.com
Minot, ND | Williston, ND

Project Name:	SWIF
Project No:	R14081
Scale:	1"= 300'
Date:	12/23/2015
Drawn By:	CFE
Appr. By:	AMD