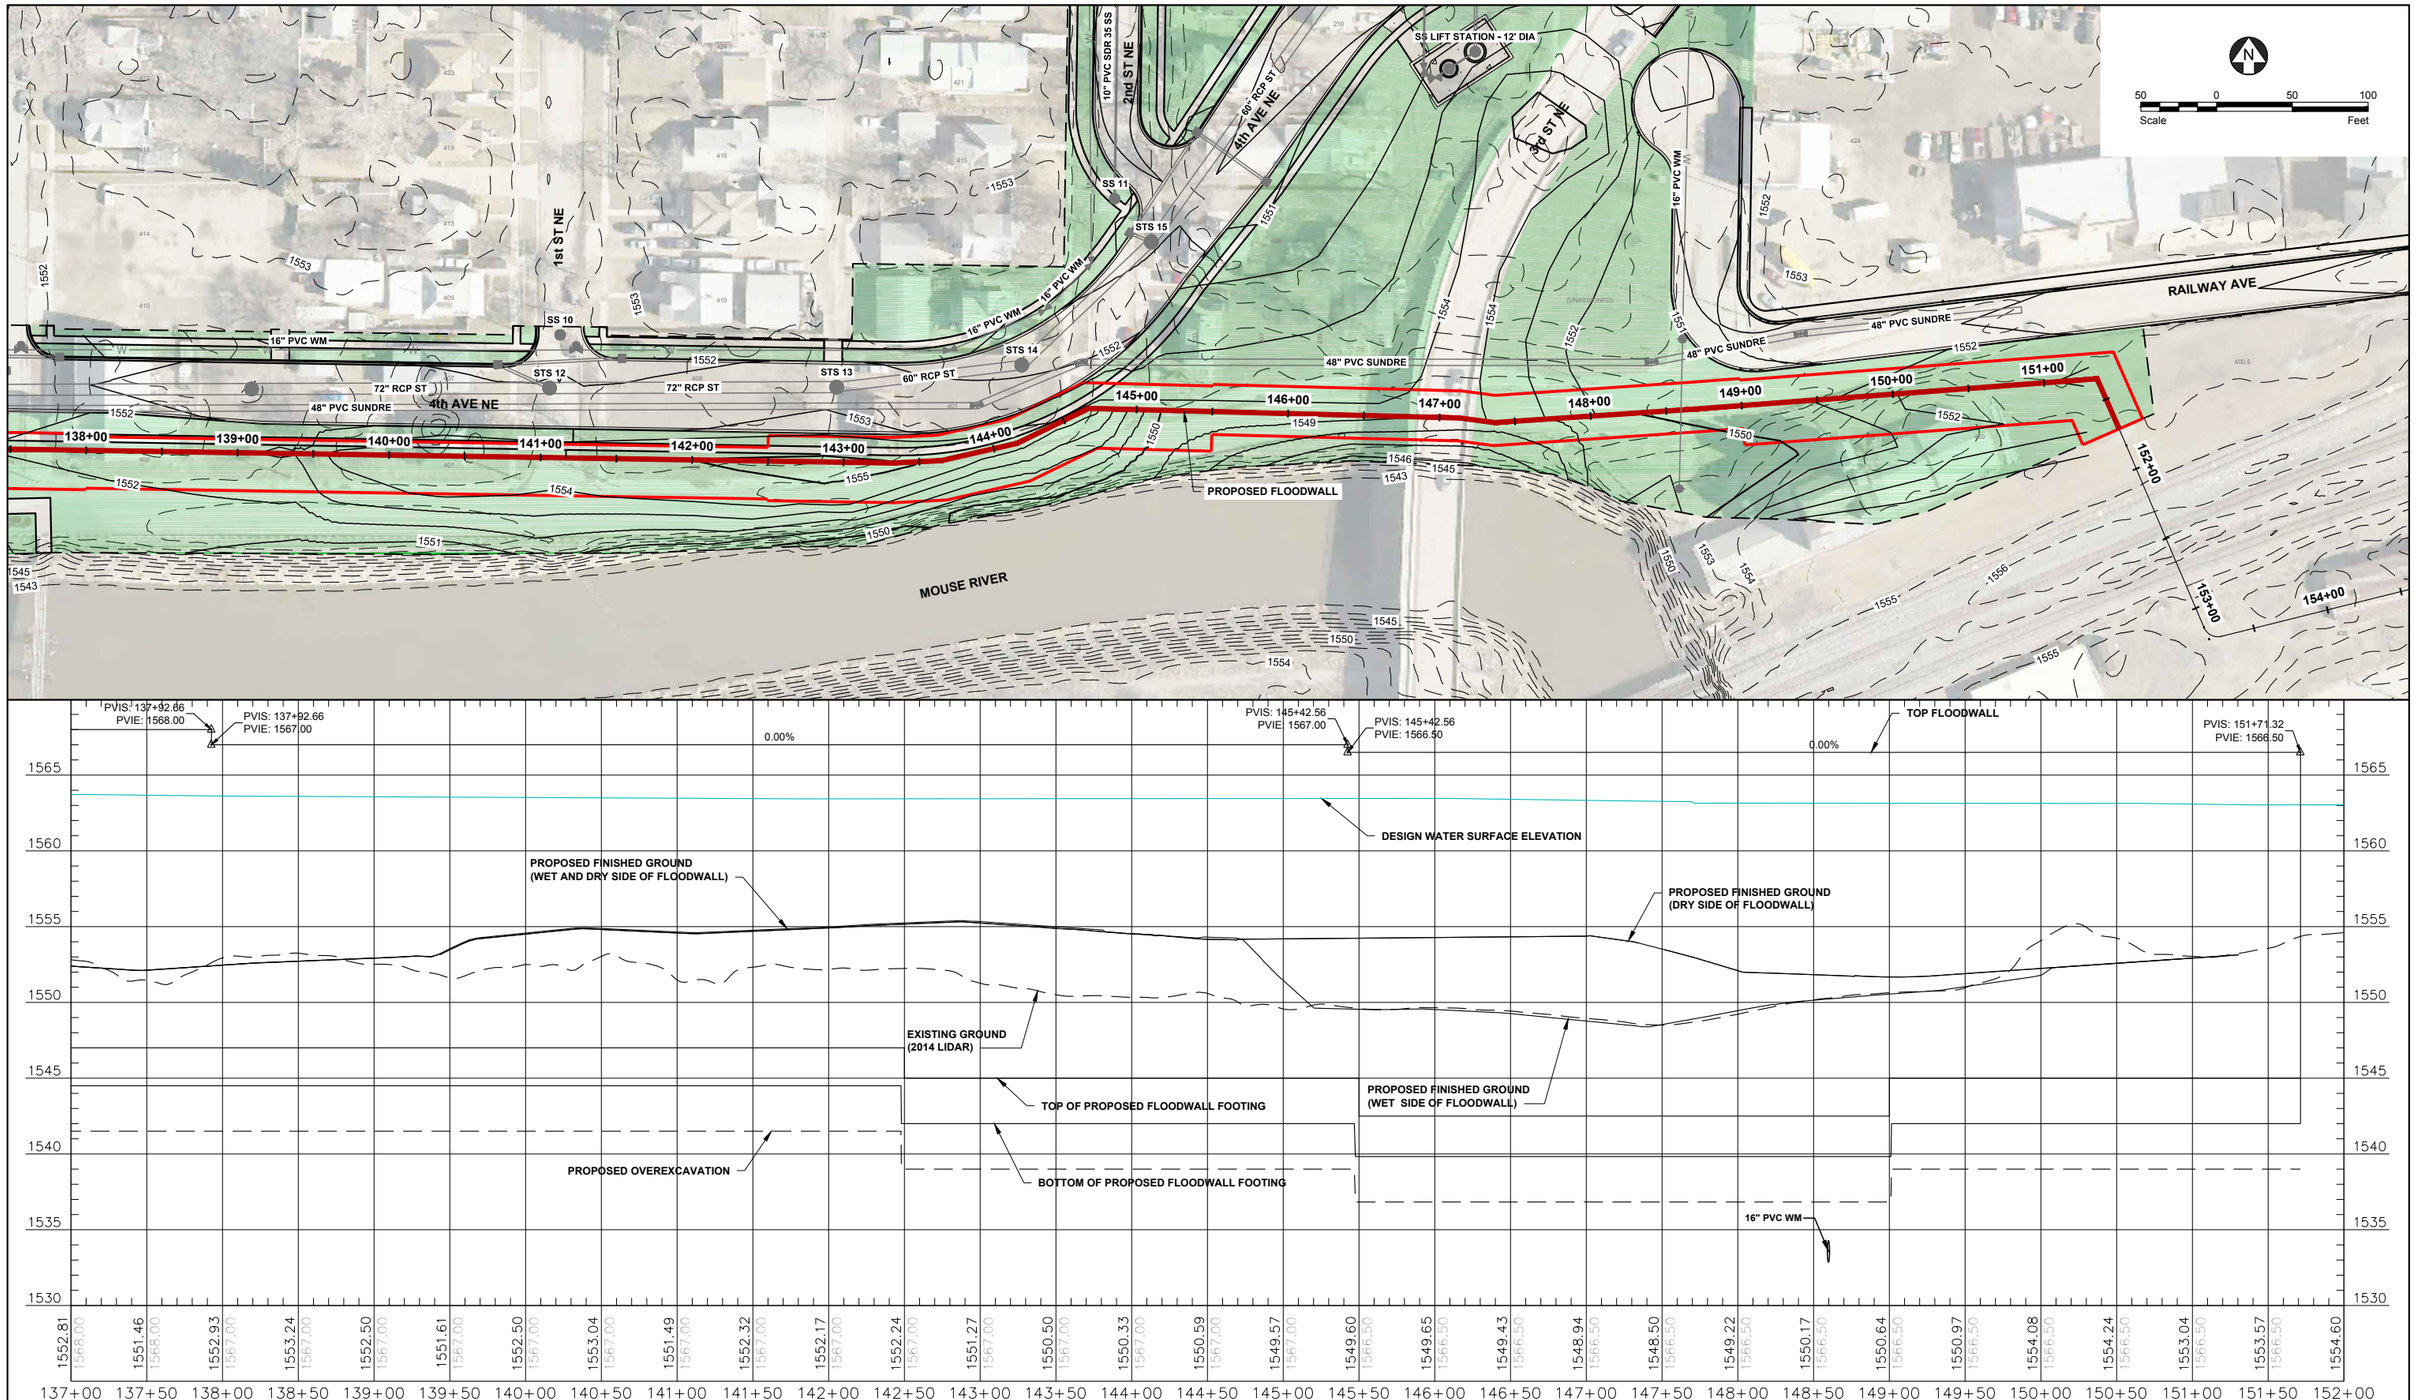

60% DRAFT SUBMITTAL

MREFP PROJECT DATUM:
HORIZONTAL: NORTH DAKOTA STATE PLANE (NAD83), NORTH, US FT
VERTICAL: NAVD 88

NO.	BY	CHK.	APP.	DATE	REVISION DESCRIPTION

THIS DOCUMENT WAS ORIGINALLY ISSUED AND SEALED BY ENTER NAME, REGISTRATION NUMBER PE-XXXX ON X-XX-XX AND THE ORIGINAL DOCUMENT IS STORED AT XXXX.

RELEASED TO/FOR	A	B	C	0	1	2	3
CLIENT	10/22/15						
AGENCY	10/22/15						
BID	-						
CONSTRUCTION	-						

DATE RELEASED

Houston Engineering Inc.
Ph: 701.237.5065

Scale	AS SHOWN
Date	11-03-15
Drawn	KNS
Checked	KAL
Designed	JMW
Approved	JDB

SOURIS RIVER JOINT WATER RESOURCE BOARD
MINOT, NORTH DAKOTA

MOUSE RIVER - PHASE 1
ENHANCED FLOOD PROTECTION PROJECT

FLOOD PROTECTION PLAN & PROFILE
STA. 137+00 TO 152+00

ENG. PROJECT No. 8313-010
CLIENT PROJECT No. 3529-1
EXHIBIT
REV. No. A

CADD USER: Kristi Stroud FILE: H:\FARGO\JBN\83008313\14_8313_010\CAD\EXHIBIT\SC-300 FLOOD PROTECTION P&P.DWG PLOT SCALE: 1:799.5449 PLOT DATE: 11/5/2015 1:40 PM